ಅಳತೆ 3578/2017-18.

ಪ್ರಸ್ತಾವನೆಯ ಸಂ.ಬಿ.

ಪಶ್ಚಿಮ ವಿಭಾಗ,

ಪ್ರಾಪಸಂಖ್ಯೆ: 357701 ರಿಂದ 357800

ವರೆಗೆ ಪೂರ್ಣಗೊಳಿಸಿದೆ.

Executive Engineer
Byatarayanapura Division
BBMP, Bangalore-92

20/06

20/6

Final Bill

JOB CODE: 009-17-000036

M. A. R. 57 (Rule 116)
Measurement Book

No. B

Est. 20.00 lakhs

357701

Serial No. .....

Name of Work ..... From ..... To .....

Name of Contractor or nature of Agency .....

Date of commencement of work .....

Date	Full description, etc, of work	Dimensions				Contents	Reference to last Measurement
		Number	Length	Breadth	Depth		
1	2	3	4	5	6	7	8
	1) Excavation for road, drains and similar works, Earthwork excavation by manual means in ordinary soil involving an average horizontal throw upto 2.0m and an average lift upto 0.5m excavated surface levelled and sides neatly dressed, the disposed earth to be leveled neatly after breaking of clods completeas per specification.						
	∴ This Qty is recorded in Pre measurements in This MB, Vide page no: 357774 to 774/2 as 280.60 cu.m						

MEASUREMENT BOOK

Date	Full description, etc, of work	Dimensions				Contents	Reference to last Measurement
		Number	Length	Breadth	Depth		
1	2	3	4	5	6	7	8
	∴ This Qty is limited to as per Schedule 'B' Qty as 279.9 cu.m @ Rate 193.0/cu.m						54021-00
	② Providing and Laying in position plain cement concrete of mix 1:4:8 with OPC cement @ 180 kgs with 40mm and down size graded granite metal coarse aggregates @ 0.85 cu.m and fine aggregates @ 0.57 cum Machine mixed. ~~Machine m~~ concrete laid in Layers not exceeding 15 cms, Thick well compacted in foundation, including cost of all materials, Labour Hom of Machinery curing complete as per specifications.						

ial No. .....
me of Work .....
me of Contractor of nature of
te of commencement of work

ate	Full description, etc,
	2
	This Qty Vide pag ∴ This 46.
④	Provid Poppin as wall

MEASUREMENT BOOK

Date	Full description, etc, of work	Dimensions				Contents	Reference to last Measuremen
		Number	Length	Breadth	Depth		
1	2	3	4	5	6	7	8
	⑥ Providing precast slab of 100mm thick including cost of all materials labour, using transportation, loading unloading etc, complete as per the direction of Engineer in charge.						
	From Nandhi Bhekary	1x15	0.90	0.60	—	8.10	Sq.mt
	1st main Road	1x15	0.90	0.60	—	8.10	Sq.mt
	Basavasamithi Lyt	1x15	0.90	0.60	—	8.10	Sq.mt
	R/s	1x15	0.90	0.60	—	8.10	Sq.mt
		1x15	0.90	0.60	—	8.10	Sq.mt
		1x15	0.90	0.60	—	8.10	Sq.mt
						48.60	

al No. .....
ne of Work .....
ne of Contractor of nature of Agenc
e of commencement of work .....

te	Full description, etc, of work
	2
	HMT Lyt

UREMENT BOOK

Dimensions				Contents	Reference to last Measurement
nber 3	Length 4	Breadth 5	Depth 6	7	8
slab of 100 mm thick including labour, using transportation, loading plete as per the direction of					
	0.90	0.60	—	8.10	Sq.mt
	0.90	0.60	—	8.10	Sq.mt
	0.90	0.60	—	8.10	Sq.mt
	0.90	0.60	—	8.10	Sq.mt
	0.90	0.60	—	8.10	Sq.mt
	0.90	0.60	—	8.10	Sq.mt
				48.60	

M. A. R. 57 (Rule 116)
Measurement Book

No. B 357705

rial No. .....
me of Work ..... From..... To.....
me of Contractor of nature of Agency .....
te of commencement of work .....

ate	Full description, etc, of work 2	Dimensions				Contents 48.60 7	Reference to last Measurement 8
		Number 3	Length 4	Breadth 5	Depth 6		
		1 x 15	0.90	0.60	—	8.10	Sq.mt
		1 x 15	0.90	0.60	—	8.10	—11—
		1 x 15	0.90	6.60	—	8.10	—11—
		1 x 15	0.90	0.60	—	8.10	—11—
		1.0 x 15	0.90	0.60	—	8.10	—11—
		1 x 8	0.90	.60	—	4.32	—11—
	HMT Lyt	1 x 30	0.90	0.60	—	16.20	Sq.mt
		1 x 30	0.90	0.60	—	16.20	—11—
		1 x 30	0.90	0.60	—	16.20	—11—
						142.02	

MEASUREMENT BOOK

Date	Full description, etc, of work	Dimensions				Contents	Reference to last Measurement
		Number	Length	Breadth	Depth		
1	2	3	4	5	6	7	8
	2nd Main Somanna Garden Main Road.	1×30	0.90	0.60	–	16.20	Sq.mt
		1×30	0.90	0.60	–	16.20	–11–
		1×30	0.90	0.60	–	16.20	–11–
		1×30	0.90	0.60	–	16.20	–11–
		1×30	0.90	0.60	–	16.20	–11–
		1×30	0.90	0.60	–	16.20	–11–
		1×30	0.90	0.60	–	16.20	–11–
		1×30	0.90	0.60	–	16.20	–11–
		1×13	0.90	0.60	–	7.020	–11–
					Total	278.66	Sq.m 278.82

4/12/2017

278.22

REMENT BOOK

Dimensions				Contents	Reference to last Measurement
er	Length 4	Breadth 5	Depth 6	~~43.42~~ 142.02	8
	0.90	0.60	–	16.20	Sq.mt
	0.90	0.60	–	16.20	–11–
	0.90	0.60	–	16.20	–11–
	0.90	0.60	–	16.20	–11–
	0.90	0.60	–	16.20	–11–
	0.90	0.60	–	16.20	–11–
	0.90	0.60	–	16.20	–11–
	0.90	0.60	–	16.20	–11–
	0.90	0.60	–	7.020	–11–
			Total	278.66	Sq.m 278.82

~~230.22~~

M. A. R. 57 (Rule 116)
Measurement Book

No. B 357706

erial No. .....
me of Work ..... From..... To.....
me of Contractor of nature of Agency .....
te of commencement of work .....

ate	Full description, etc, of work 2	Dimensions				Contents 7	Reference to last Measurement 8
		Number 3	Length 4	Breadth 5	Depth 6		
	∴ This Qty is limited to as per schedule 'B' Qty as ~~279.00~~ 278.66 Sq.m @ rate Rs 1701.00/Sq.mt						475673-00
	Certificates						Total 19.19.062-00
	① The contractor has done the work satisfactorily.						
	② The contractor has removed the debris from the work spot.						
	4/12/2014						

MEASUREMENT BOOK

Date	Full description, etc, of work	Dimensions				Contents	Reference to last Measurement
		Number	Length	Breadth	Depth		
1	2	3	4	5	6	7	8
	ABSTRACT						
SL No.	Particulars	Unit	From	To	Qty	Rate	Amount
(1)	Excavation of Earth	cu.m	357701	701½	279.9	193.0	54020=00
(2)	PCC 1:4:8	cu.m	357701½	702	46.65	5004.0	233436=00
(3)	Centring	Sq.mt	357702½	-	746.40	301.28 / 301.26	224860 / 224876=00
(4)	TMT Steel.	tonnes	357703	703½	5.88	57630.0	338868=00
(5)	RMC (M20)	cu.m	357703½	704	97.97	604478	592208=00 / 475673=00
(6)	Precast slabs.	Sq.mt	357704½	706	279.66	707.0	474546=00
							19,19073.00 / 19.19.062

erial No. .....
ame of Work .....
ame of Contractor of nature of
ate of commencement of work

Date | Full description, etc, | 2

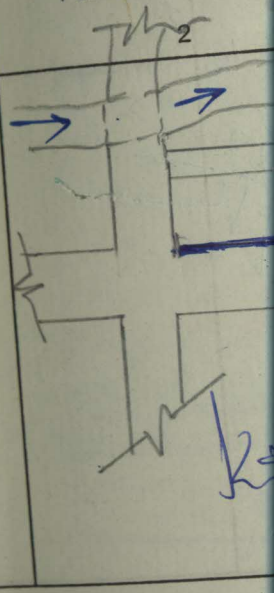

EMENT BOOK

Dimensions			Contents	Reference to last Measurement
Length 4	Breadth 5	Depth 6	7	8
From	To	Qty	Rate	Amount
357701	701½	279.9	193.0	54020=00
57701½	702	46.65	5004.0	233436=00
		746.40		224860
57702½	-	301.28		224876=00
		301.26		
57703	703½	5.88	57630.0	338868=00
57703½	704	97.97	6044.78	592208=00
				475673=00
57704½	706	279.66	707.0	474546=00
				19,19073.00
				19.19.062

M. A. R. 57 (Rule 116)
Measurement Book

No. B 357707

Serial No. .....
Name of Work ..... From..... To.....
Name of Contractor of nature of Agency .....
Date of commencement of work .....

* Not to scale

Date	Full description, etc, of work	Dimensions				Contents	Reference to last Measurement
		Number	Length	Breadth	Depth		
1	2	3	4	5	6	7	8

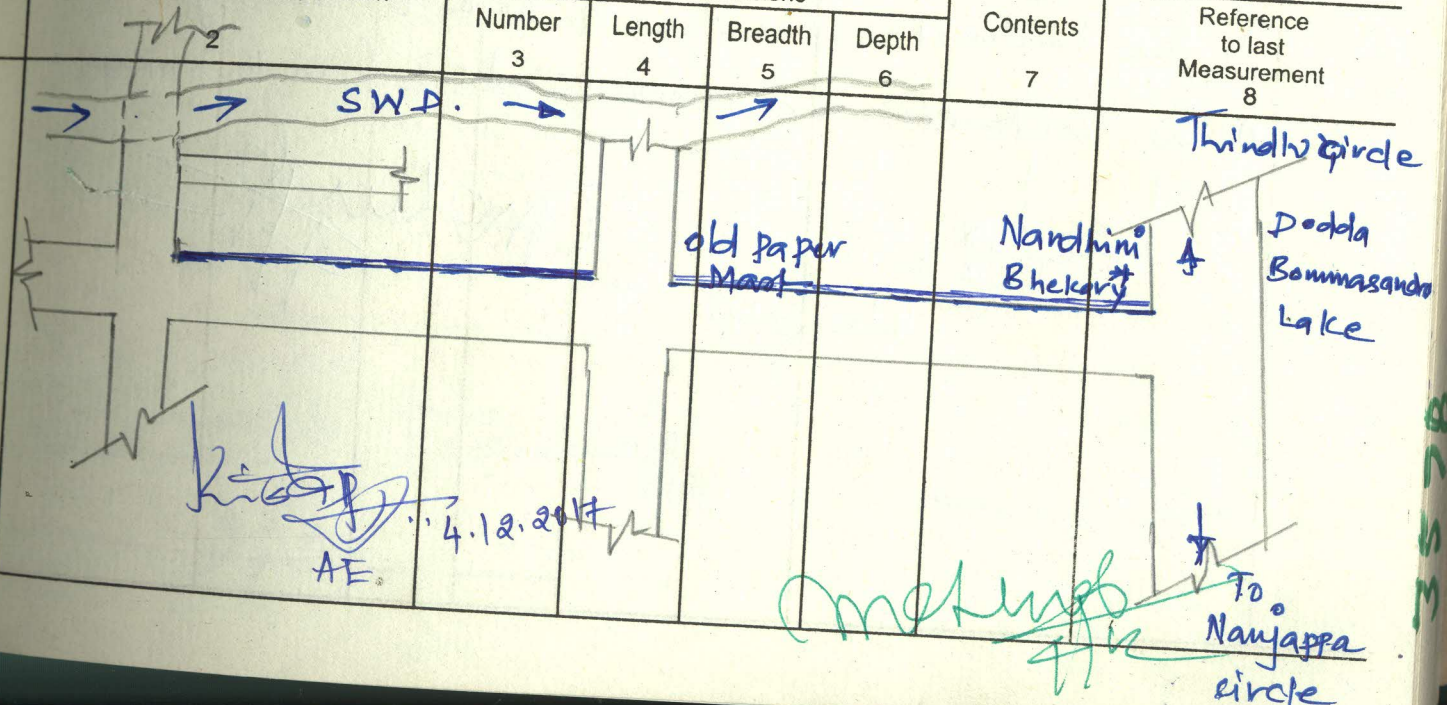

MEASUREMENT BOOK

Date	Full description, etc, of work	Dimensions				Contents	Reference to last Measuremen
		Number	Length	Breadth	Depth		
1	2	3	4	5	6	7	8
	Certificate:-						
	1) The contractor has done the work satisfactory						
	2) The contractor has remove the debris from the workspot						
	4/12/2017						

Serial No. .....
Name of Work .....
Name of Contractor of nature of Agency .....
Date of commencement of work .....

Date	Full description, etc, of work
1	2
	ಬಿಲ್ಲು ಮೊಬಲಗು ರೂ
	ಗಳನ್ನು ಪಾಸು ಮಾಡಿದೆ : ಇದರಲ್ಲಿ ರೂ
	ಹೊಂದಾಣಿಕೆ ಮಾಡಿಕೊಂಡು ಉಳಿದ ಮೆ
	Rs: Eighteen Lakh
	Six hundred Seven
	ಚೆಕ್ ಮುಖಾಂತರ ನೀಡಲಾಗಿದೆ
	ಲೆಕ್ಕಾಧೀಕ್ಷಕರು
	ಬಾಹ್ಯಾಕಾಶ ವಿಭಾಗ
	ಇ. ಟಿ. ಮಾ.
	29/01

REMENT BOOK

Dimensions			Contents	Reference to last Measuremen
Length 4	Breadth 5	Depth 6	7	8
done the work satisfactory				
remove the debris from the workspot				

M. A. R. 57 (Rule 116)
Measurement Book

No. B 357708

erial No. .....
lame of Work ..... From..... To.....
lame of Contractor of nature of Agency .....
)ate of commencement of work .....

Date 1	Full description, etc, of work 2	Dimensions Number 3	Length 4	Breadth 5	Depth 6	Contents 7	Reference to last Measurement 8
	ಬಿಲ್ಲು ಮೊಬಲಗು ರೂ 19.19,062-00					Total Rs: 19.19,062-00	
	ಗಳಿಗೆ ಪಾಸು ಮಾಡಿದೆ : ಇದರಲ್ಲಿ ರೂ 63383-00					IT - 19191-00	
	ಹೊಂದಾಣಿಕೆ ಮಾಡಿಕೊಂಡು ಉಳಿದ ಮೊಬಲಗು 18556 79-00					Cess - 19191-00	
	Rs: Eighteen Lakh, fifty five thou-					CBF - 1919-00	
	six hundred seventy nine only.					Fine - 4275-00	
	ಚೆಕ್ ಮುಖಾಂತರ ನೀಡಲಾಗಿದೆ					LR - 18807-00	
	ಲೆಕ್ಕಾಧೀಕ್ಷಕರು 29/01					Adju - 63383-00	
	ಪಾಲಿಕೆ ಆಯುಕ್ತರ ಪರವಾಗ ಉಪ ಆಯುಕ್ತರು (ಪೂ) ಪಾ ಪ ಸೆ 29/01					Cheque: 18,55,679-00	

357708